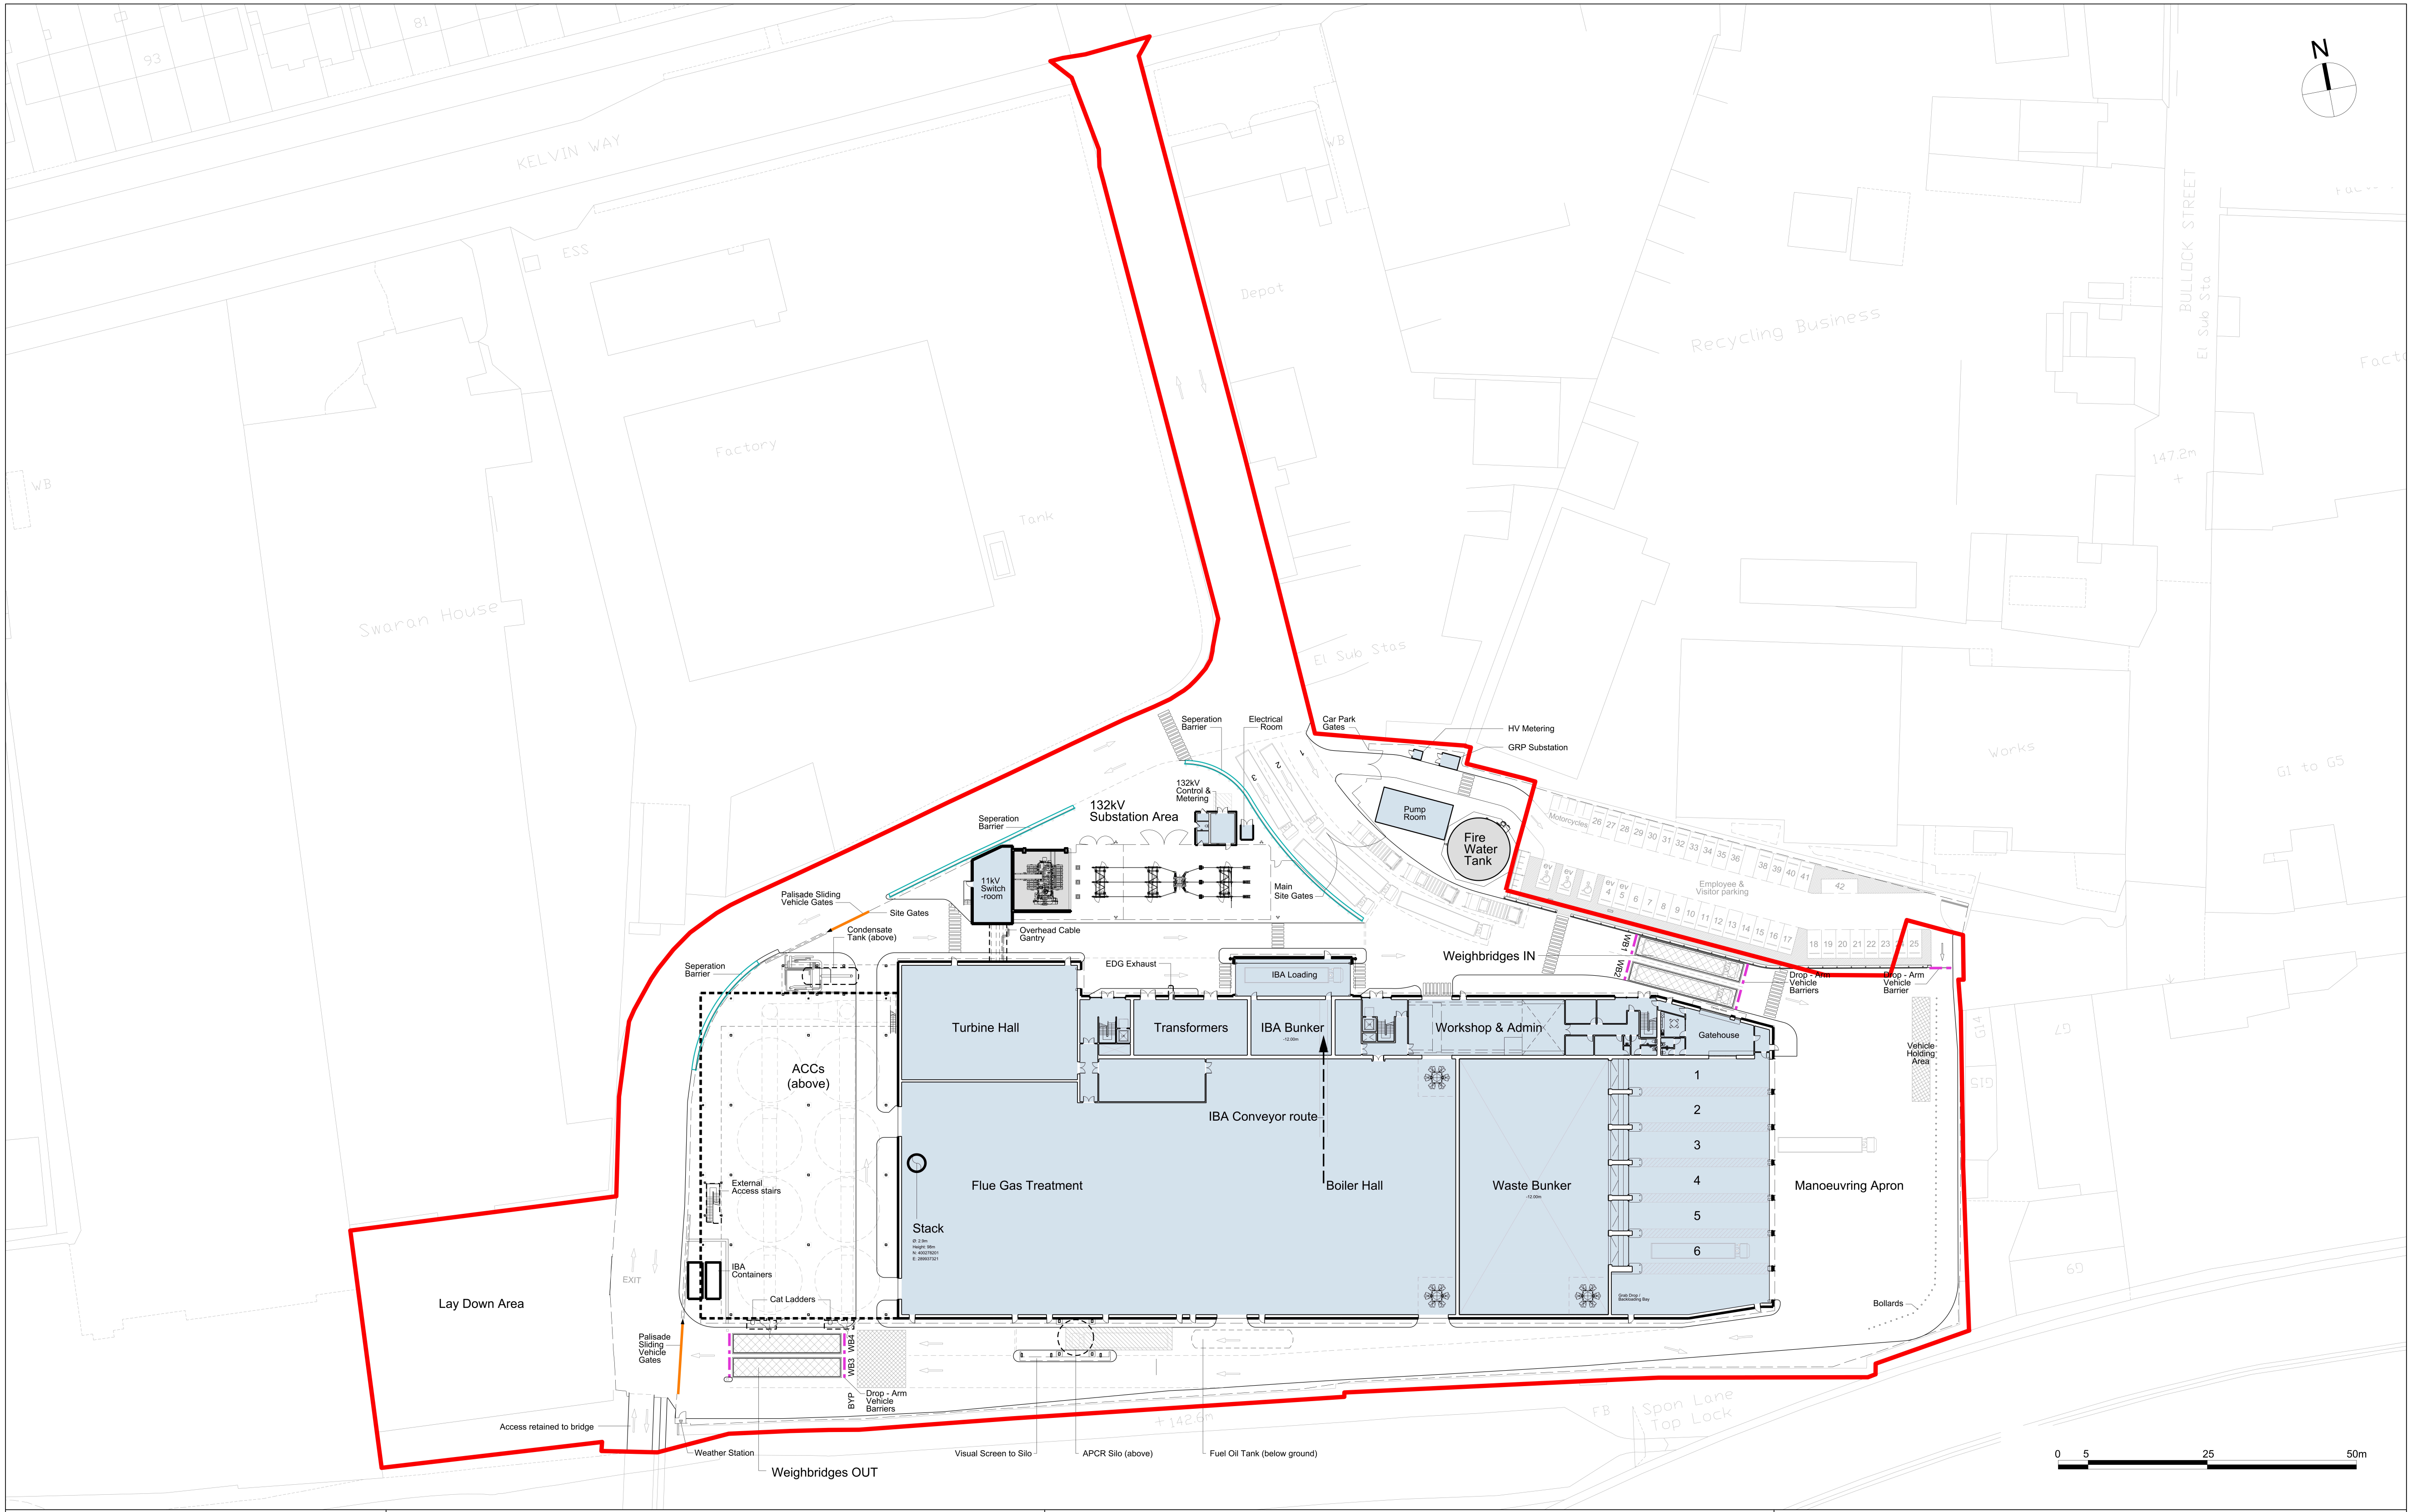
N
KELVIN WAY
93
81
ESS
Depot
Recycling Business
BULLOCK STREET
El Sub Sta
Fact
147.2m
Factory
Tank
WB
Swaran House
El Sub Stas
Works
G1 to G5
Seperation Barrier
Electrical Room
Car Park Gates
HV Metering
GRP Substation
132kV Control & Metering
132kV Substation Area
Seperation Barrier
Pump Room
Fire Water Tank
Motorcycles
Employee & Visitor parking
11kV Switch -room
Main Site Gates
Palisade Sliding Vehicle Gates
Site Gates
Condensate Tank (above)
Overhead Cable Gantry
EDG Exhaust
IBA Loading
Weighbridges IN
WB1
WB2
Drop - Arm Vehicle Barriers
Drop - Arm Vehicle Barrier
Seperation Barrier
Turbine Hall
Transformers
IBA Bunker
-12.00m
Workshop & Admin
Gatehouse
Vehicle Holding Area
ACCs (above)
IBA Conveyor route
1
2
3
4
5
6
Flue Gas Treatment
Boiler Hall
Waste Bunker
-12.00m
Manoeuvring Apron
External Access stairs
Stack
Ø: 2.9m
Height: 98m
N: 400278201
E: 289937321
IBA Containers
Cat Ladders
EXIT
Bollards
Lay Down Area
Palisade Sliding Vehicle Gates
WB4
WB3
BYP
Drop - Arm Vehicle Barriers
Access retained to bridge
Weather Station
Weighbridges OUT
Visual Screen to Silo
APCR Silo (above)
Fuel Oil Tank (below ground)
+142.6m
FB
Spon Lane Top Lock
G14
G15
60
0
5
25
50m

NOTE

1. THIS DRAWING IS COPYRIGHT GSDA LTD.
2. THE CONTRACTOR MUST NOT SCALE FROM THE DRAWING ALL DIMENSIONS TO BE TAKEN FROM DIMENSION STRINGS.
3. WHERE ANY DISCREPANCIES ARE FOUND BETWEEN DIMENSIONS THESE MUST BE BROUGHT TO THE ATTENTION OF THE ARCHITECTS FOR RESOLUTION.
4. WHERE DISCREPANCIES EXIST BETWEEN REFERENCE OR ASSEMBLY DRAWINGS & DETAIL DRAWINGS, THE LATTER TAKE PREFERENCE.

— Main Site Red Line Boundary

©Crown copyright and database rights 2025 AC0000808122

PROJECT
WTI KELVIN

DRAWING
Proposed Site Layout

FOR INFORMATION

1:500@A1
SCALE

25/05/27
DATE

1410_PL1161
DWG. NO.

C
REVISION

-	22/12/09	Issued for Information	C	25/05/27	Issued for Information
A	24/08/19	Issued for Information			
B	25/01/06	Issued for Information			

enfinium
A BETTER PARTNER. A CLEANER WORLD.

GSDA
GARRY STEWART DESIGN ASSOCIATES
01 Meadlake Place, Thorpe Lea Rd, Egham, Surrey
TW20 8HE, United Kingdom
T +44 (0)7391 285231